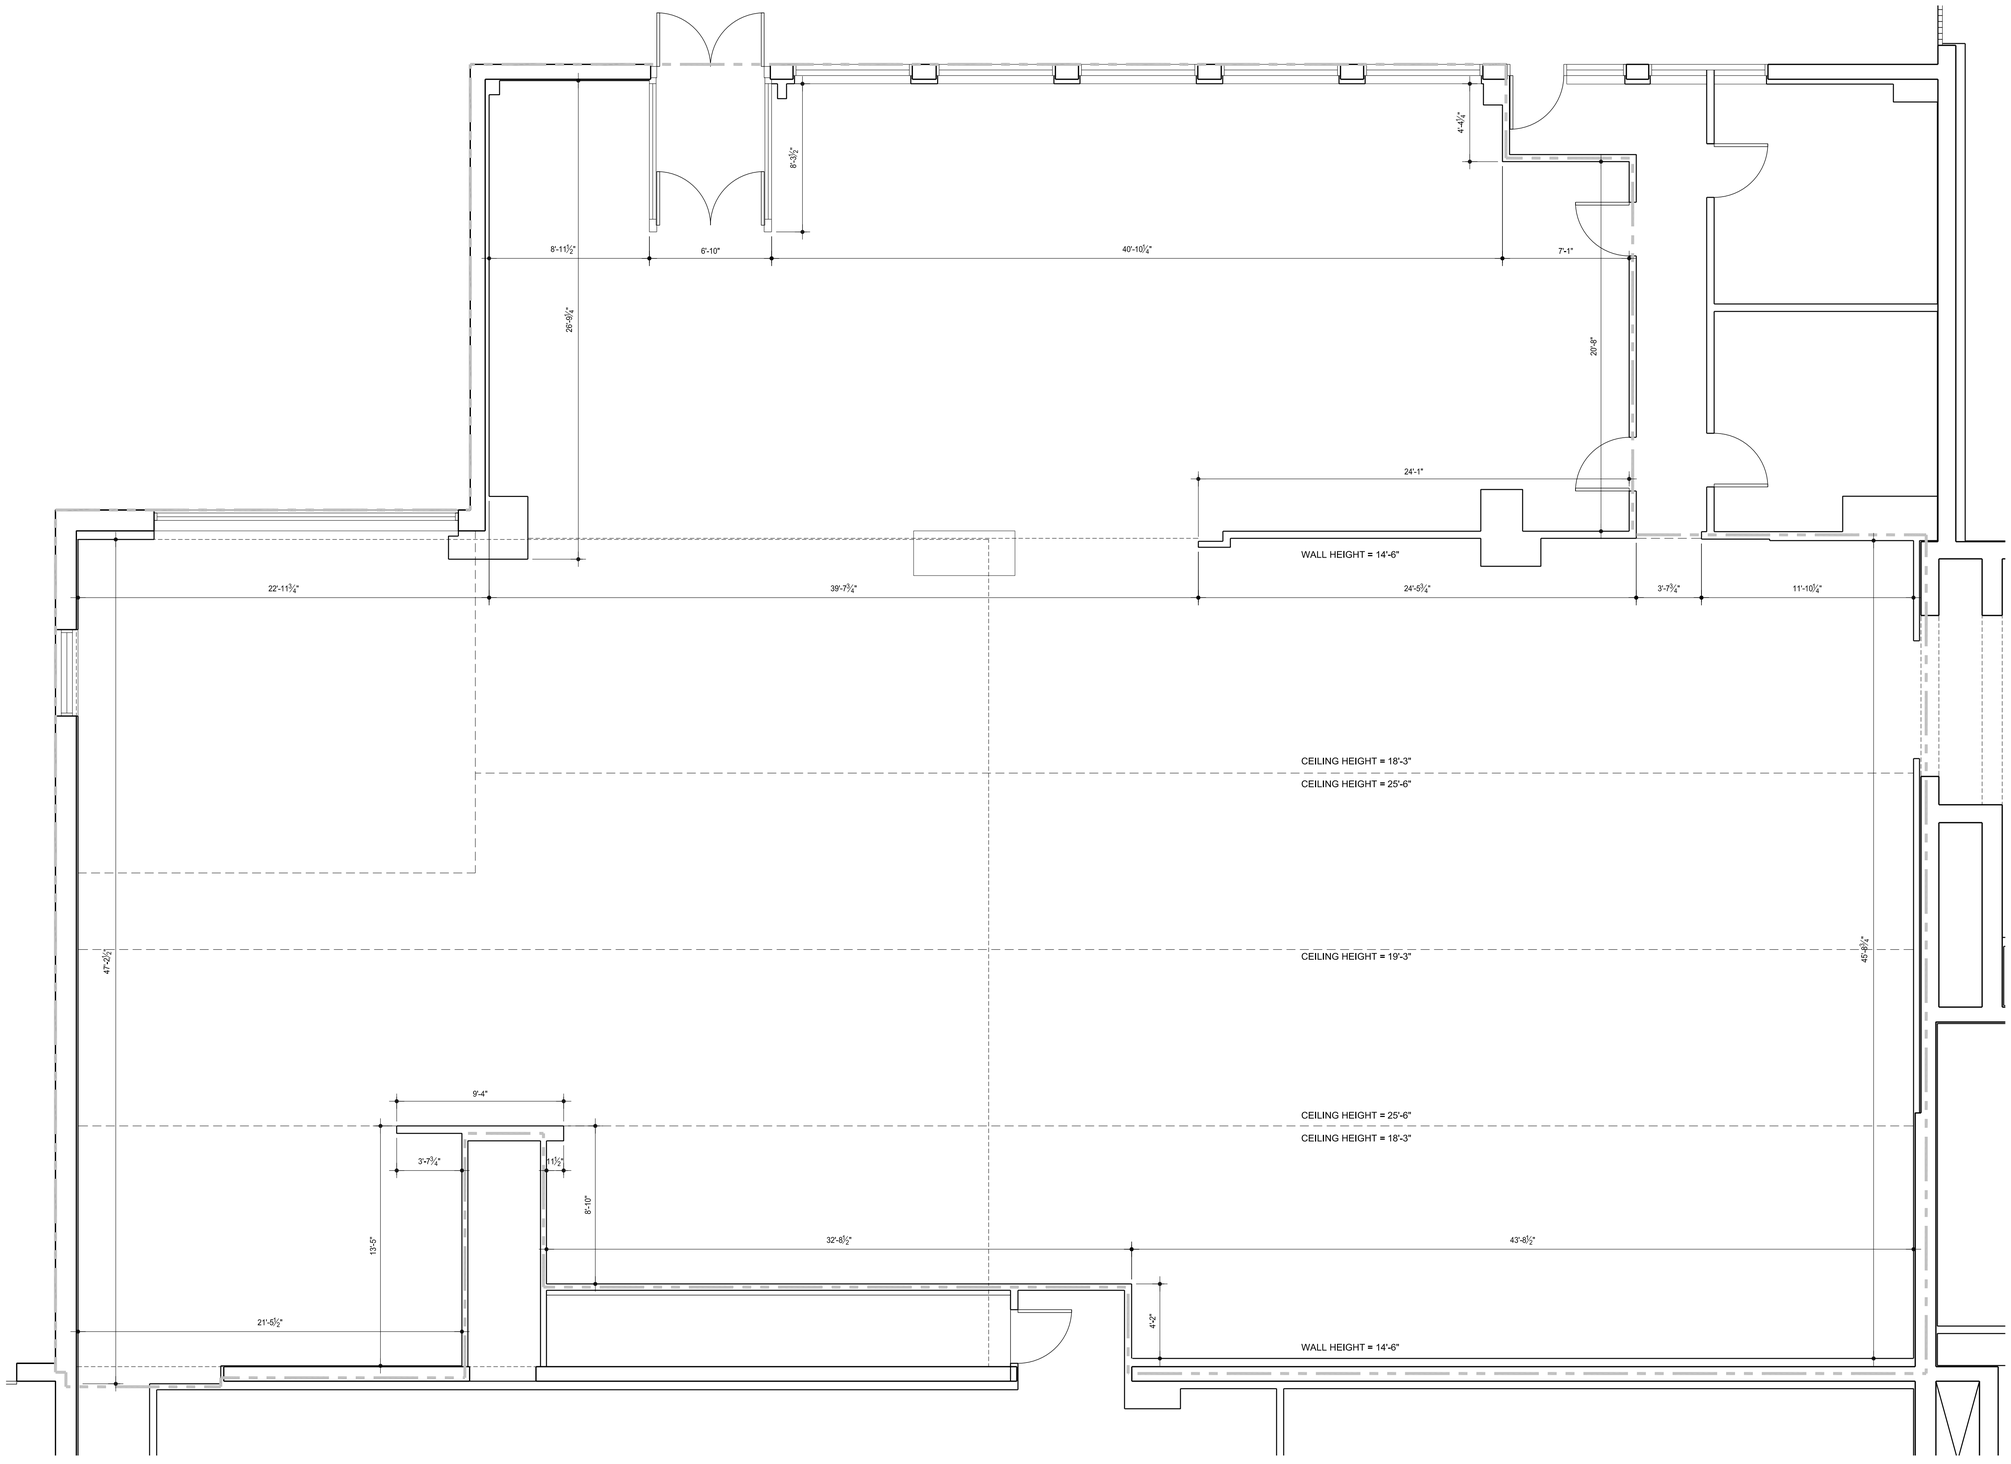

EVENT SPACE
6,401 sq ft. SCALE: 1/16" = 1'-0"

NORTH

DO NOT SCALE DRAWINGS

ABD ARCHITECTS

AB DESIGN, L.L.C.
ONE TOWNE SQUARE - SUITE 1840
SOUTHFIELD, MICHIGAN 48076
PH. (248) 213-6010
MARK@AB-DESIGN.COM

THE ALCHEMY
BUILDING TENANT OCCUPANCY PLAN

2051 ROSA PARKS
DETROIT, MICHIGAN 48216

REVISIONS:

DRAWN: MRA

DATE: JULY 29, 2015

SHEET TITLE:
EVENT SPACE
FLOOR PLAN

SHEET NUMBER:
A1.3